REV.	DESCRIPTION	DRAWN	DATE
		APPD.	DATE

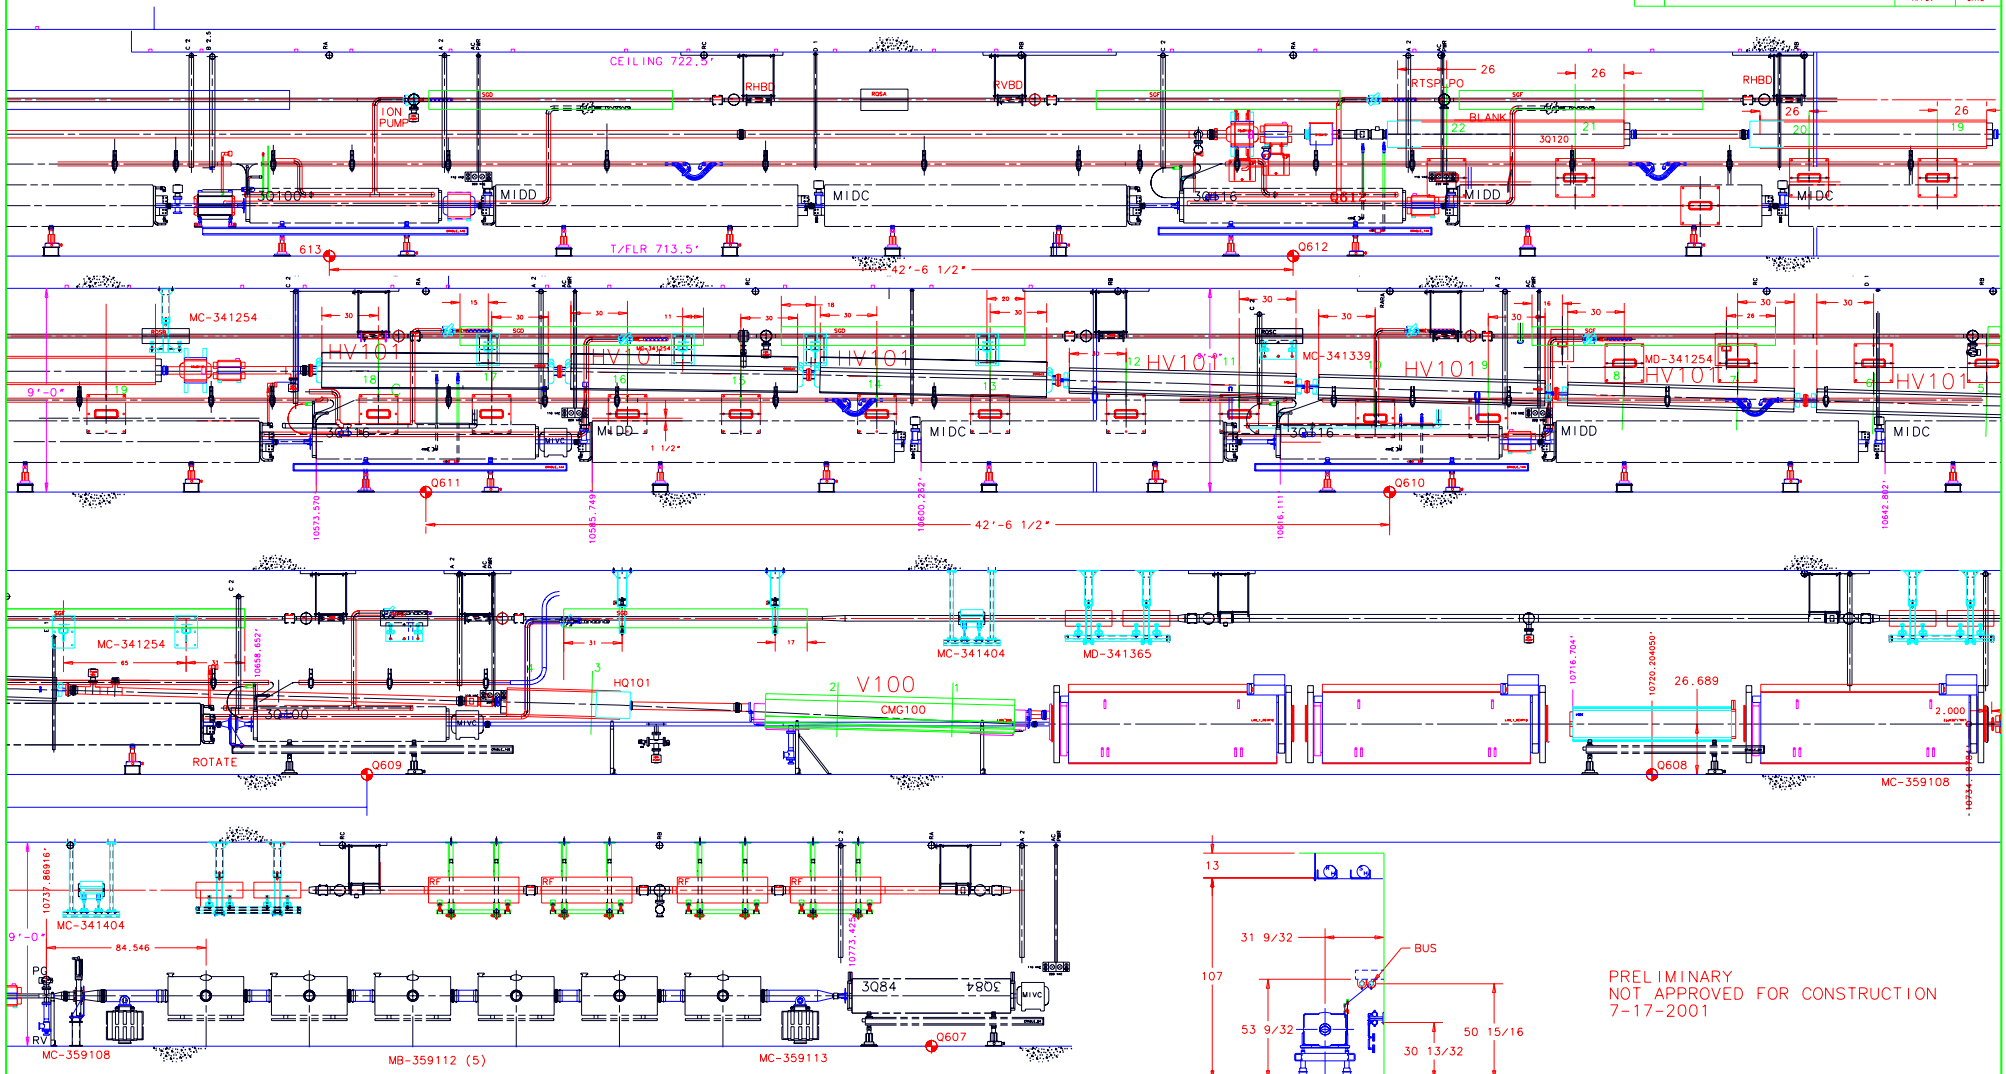

PRELIMINARY
NOT APPROVED FOR CONSTRUCTION
7-17-2001

ORIGINATOR	T. ANDERSON	
DRAWN	B. BROWN	10-18-99
CHECKED		
APPROVED		
USED ON		
MATERIAL		

FERMI NATIONAL ACCELERATOR LABORATORY
UNITED STATES DEPARTMENT OF ENERGY

NuMI
BEAM LINE INSTALLATION
Q608 - Q613

SCALE	FILMED	DRAWING NUMBER	REV.
3/8"=1'-0" (1/32"=1")		MD-363184	

CREATED WITH I-DEAS_V1 | USER NAME: RBROWN